





Total SF Available:
1,858 SF

*Efficient office space
with private offices and
conference room*

KEY PLAN
NOT TO SCALE

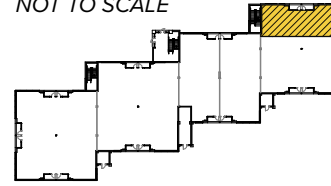

***Note:** This space plan is subject to existing field conditions. This drawing is proprietary and the exclusive property of St. John Properties, Inc. Any duplications, distribution, or other unauthorized use is strictly prohibited.*

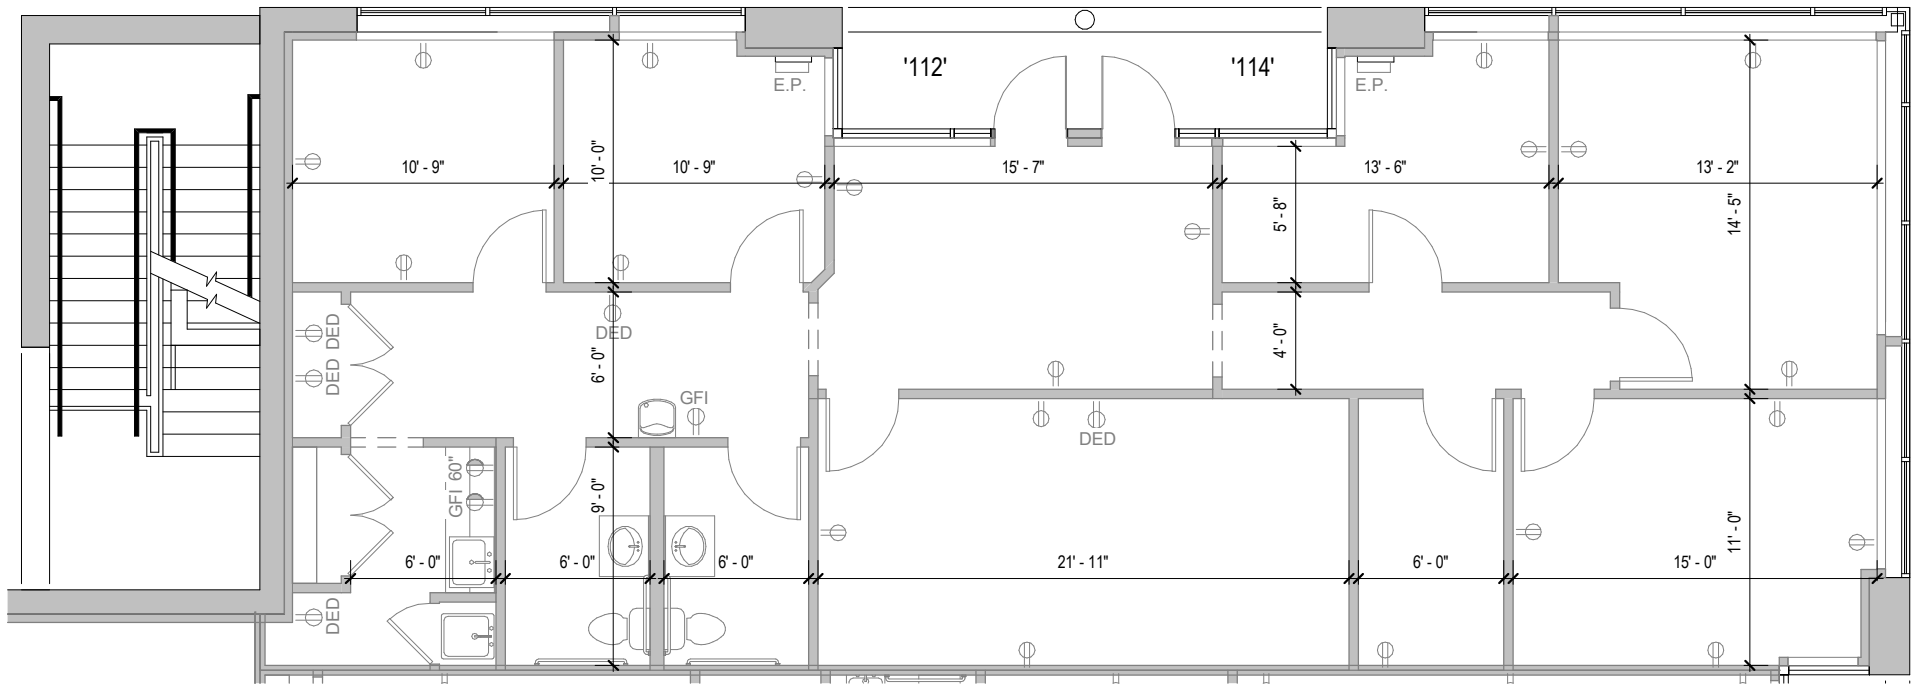



Two-Story Office

Direct-entry office space

Melford Town Center’s two-story office buildings located along Science Drive offer an over-and-under style of architecture. This style provides direct street access from the second floor.



16900 Science Drive

Two-Story Office Buildings	
16900 Science Drive	40,800 SF
17000 Science Drive	40,800 SF
Two-Story Office Specifications	
Suite Sizes	2,010 up to 40,800 SF
Ceiling Height	9 ft. clear minimum
Parking	4-6 spaces per 1,000 SF
HVAC: 1 st Floor	Heat pump
HVAC: 2 nd Floor	Gas
Zoning	EIA





Distances to:

Interstate 495 (Capital Beltway)	8 miles
Annapolis, MD (Downtown)	13 miles
BWI Airport	18 miles
Interstate 695 (Baltimore Beltway)	20 miles
Regan National Airport	24 miles
Baltimore, MD (Downtown)	25 miles
Columbia, MD	25 miles
Washington, D.C. (Downtown)	27 miles



Scan with your mobile device to take a virtual tour, download floor plans and more!

Contact Us

OFFICE SPACE:

Bill Jautze

Assistant Vice President,
Leasing

BJautze@sjpi.com
410.369.1213

RETAIL SPACE:

Eric Llewellyn

Director,
Retail Leasing
ELlewellyn@sjpi.com
443.464.1308

FLEX/R&D SPACE:

Lacey Johansson

Vice President,
Leasing
LJohansson@sjpi.com
410.369.1229

Bill Holzman

Senior Vice President,
Retail Leasing
BHolzman@sjpi.com
410.369.1240

Southern Maryland Office:

16901 Melford Boulevard | Suite 300 | Bowie, MD 20715
301.970.0100 | SJPI.COM/SOUTHERNMND

About St. John Properties

St. John Properties, Inc. is one of the nation's largest and most successful privately held commercial real estate firms. Founded in 1971, the vertically-integrated company develops, owns and manages office, flex/ research and development, warehouse, retail and multifamily space nationwide.

Connect with us @[@stjohnprop](https://www.instagram.com/stjohnprop)



This information contained in this publication has been obtained from sources believed to be reliable. St. John Properties makes no guarantee, warranty or representation about this information. Any projections, opinions, assumptions or estimates used here are for example only and do not represent the current or future performance of the property. Interested parties should conduct an independent investigation to determine whether the property suits their needs. REV 06/26